PLOTTED BY: Komal B. Patel
LAST SAVED BY: kpatel1 19/5/25 10:37 AM
This drawing is property of Mamta Shah & Associates. Without our prior consent, it must be neither copied nor made available to third parties, nor must it be used by the recipient or third parties for the purpose other than for which it is meant.

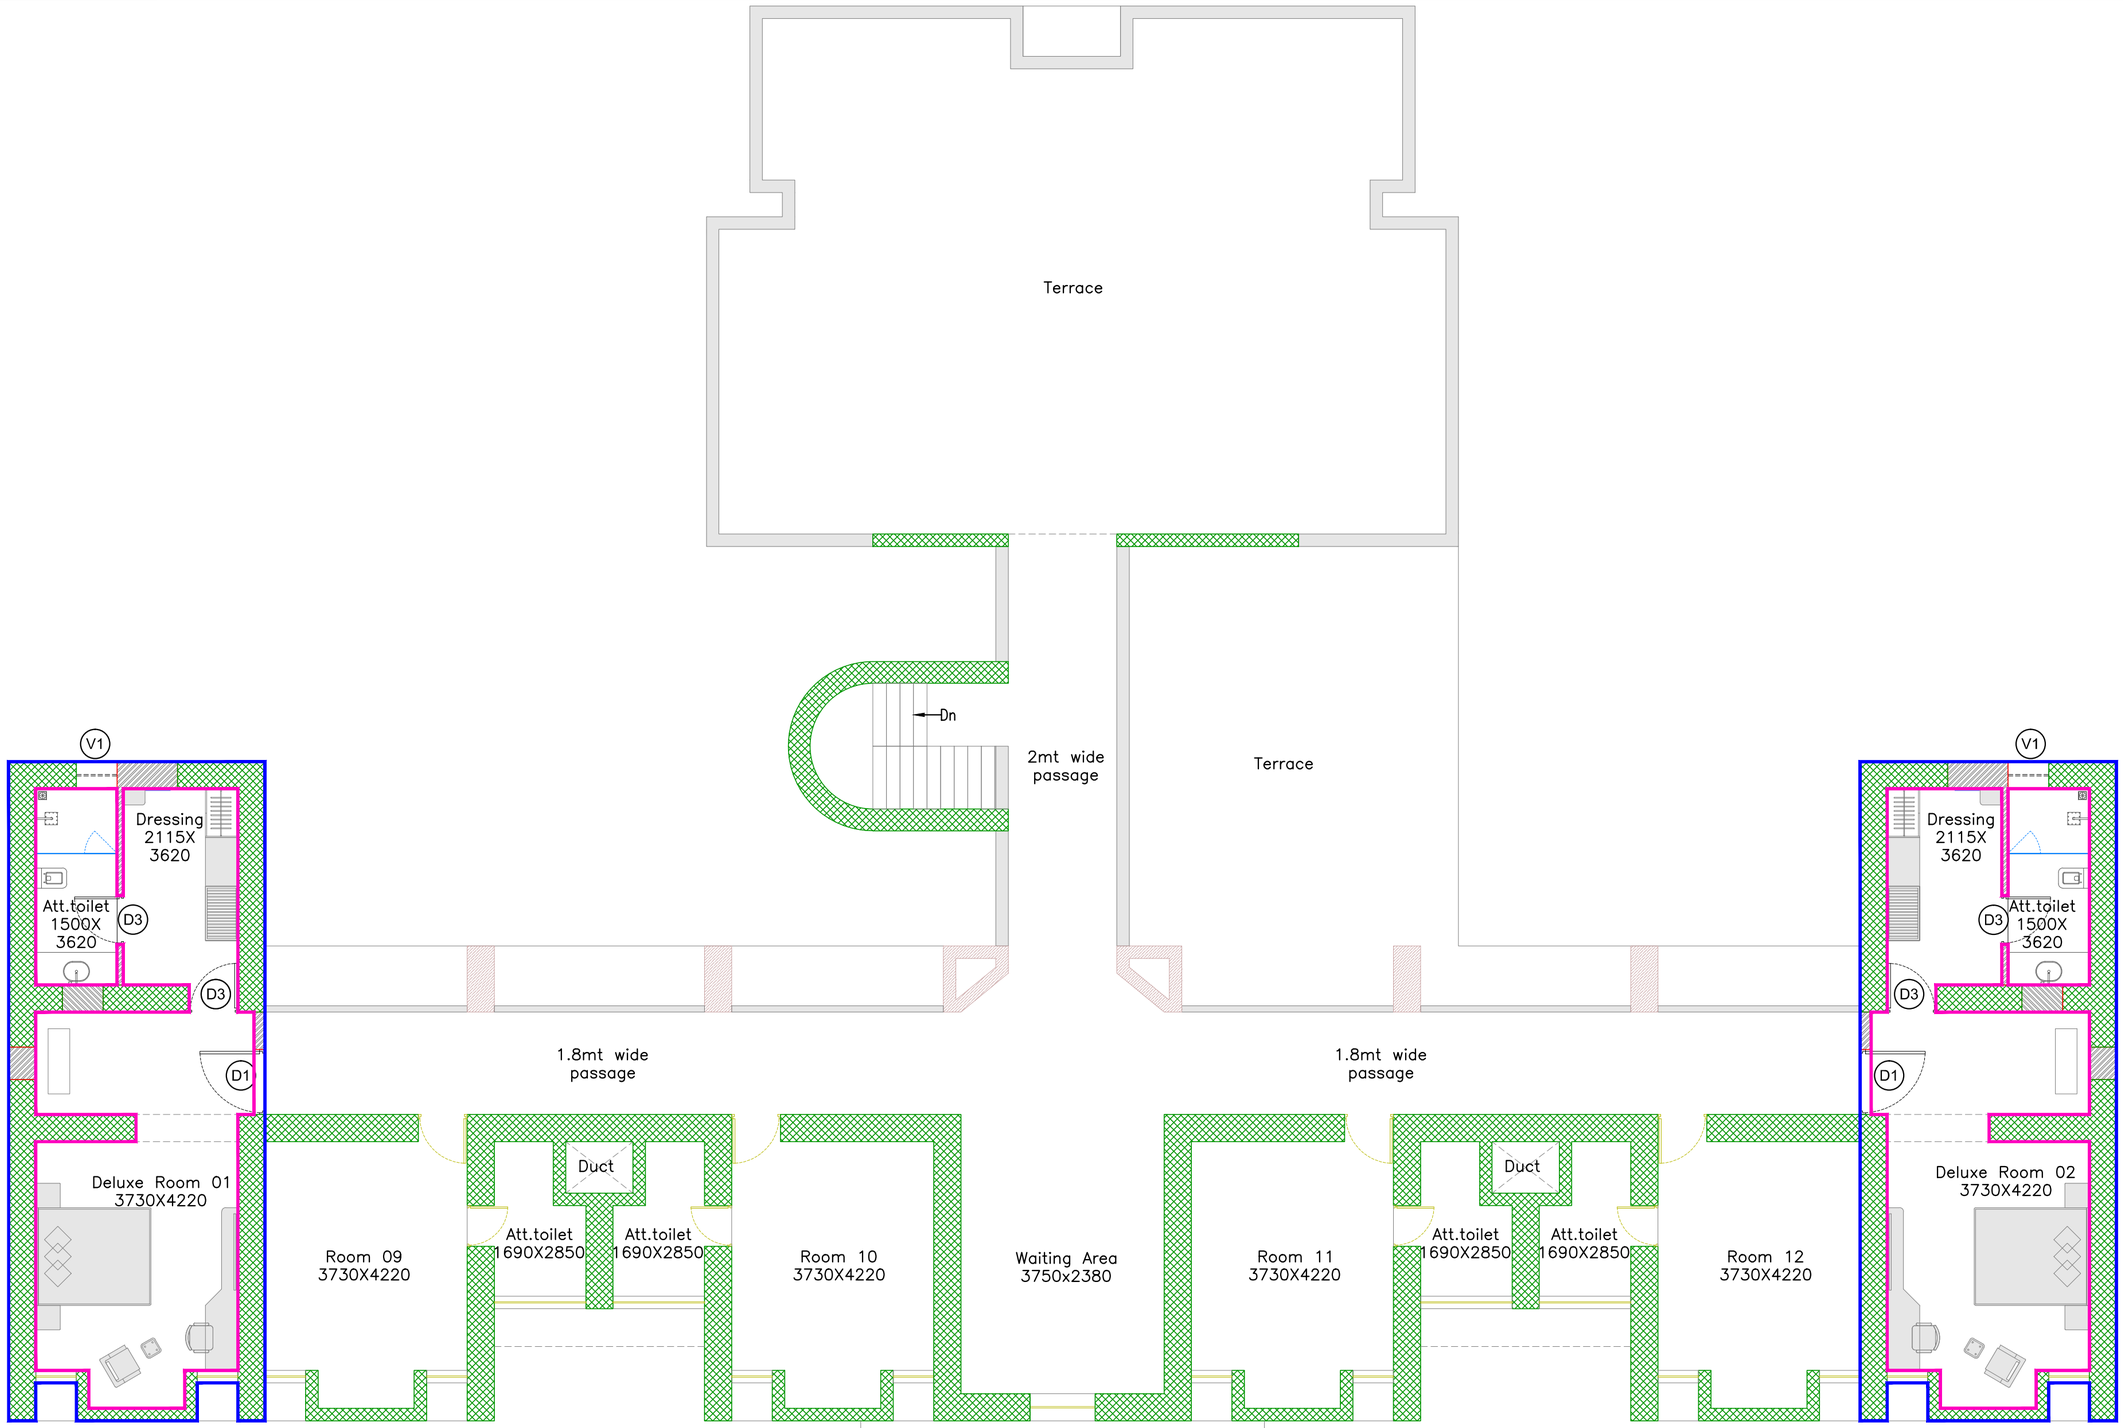

Schedule of Doors			
Name	Size		Lintel
	Width	Height	
D1	1200	2100	2100
D3	900	2100	2100

Schedule of ventilation				
Name	Size		Sill level	Lintel level
	Width	Height		
V1	750	600	1500	2100

Legends for hatch	
	Existing Brick wall masonry
	Proposed Brick wall masonry
	Existing RCC Structure

Area Table			
	Built-Up Area	112 Sq.mt	1215 Sq.ft
	Carpet Area	78 Sq.mt	843 Sq.ft

Abbreviation	
D	Door
W	Window

Rev	Date	Issued	Issued to	Issued for	Author
R1	19-05-25	SC/PR	GMDC	Tender	KBP
R0	11-07-23	SC/PR	GMDC	Tender	KBP

Key Plan:

Project: GMDC Township Development

Drawing: Proposed Layout_First Floor
VIP Guest House
Sheet 06 of 06

Drawing Code: 2310_ARC_TD_26_R1

Print Size: A2 | Scale: 1:80

File Title: 2310_ARC_TD_26_R1

Project Code:	Project Type :	Location :
MSA 2310	Arc	Ambaji

Print Date	Drawn By	Checked By	Approved By
19-May-25	K Patel	K Patel	M Shah

MAMTA SHAH & ASSOCIATES
Architects & Interior Designers
C-12, Chanakyapuri Society,
Chanakyapuri Char Rasta,
New Sama Road, Baroda
Ph No. +91 265 2712267 / 2710967
mamta@msain.com / www.msain.com

Client: Gujarat Mineral Development Corporation