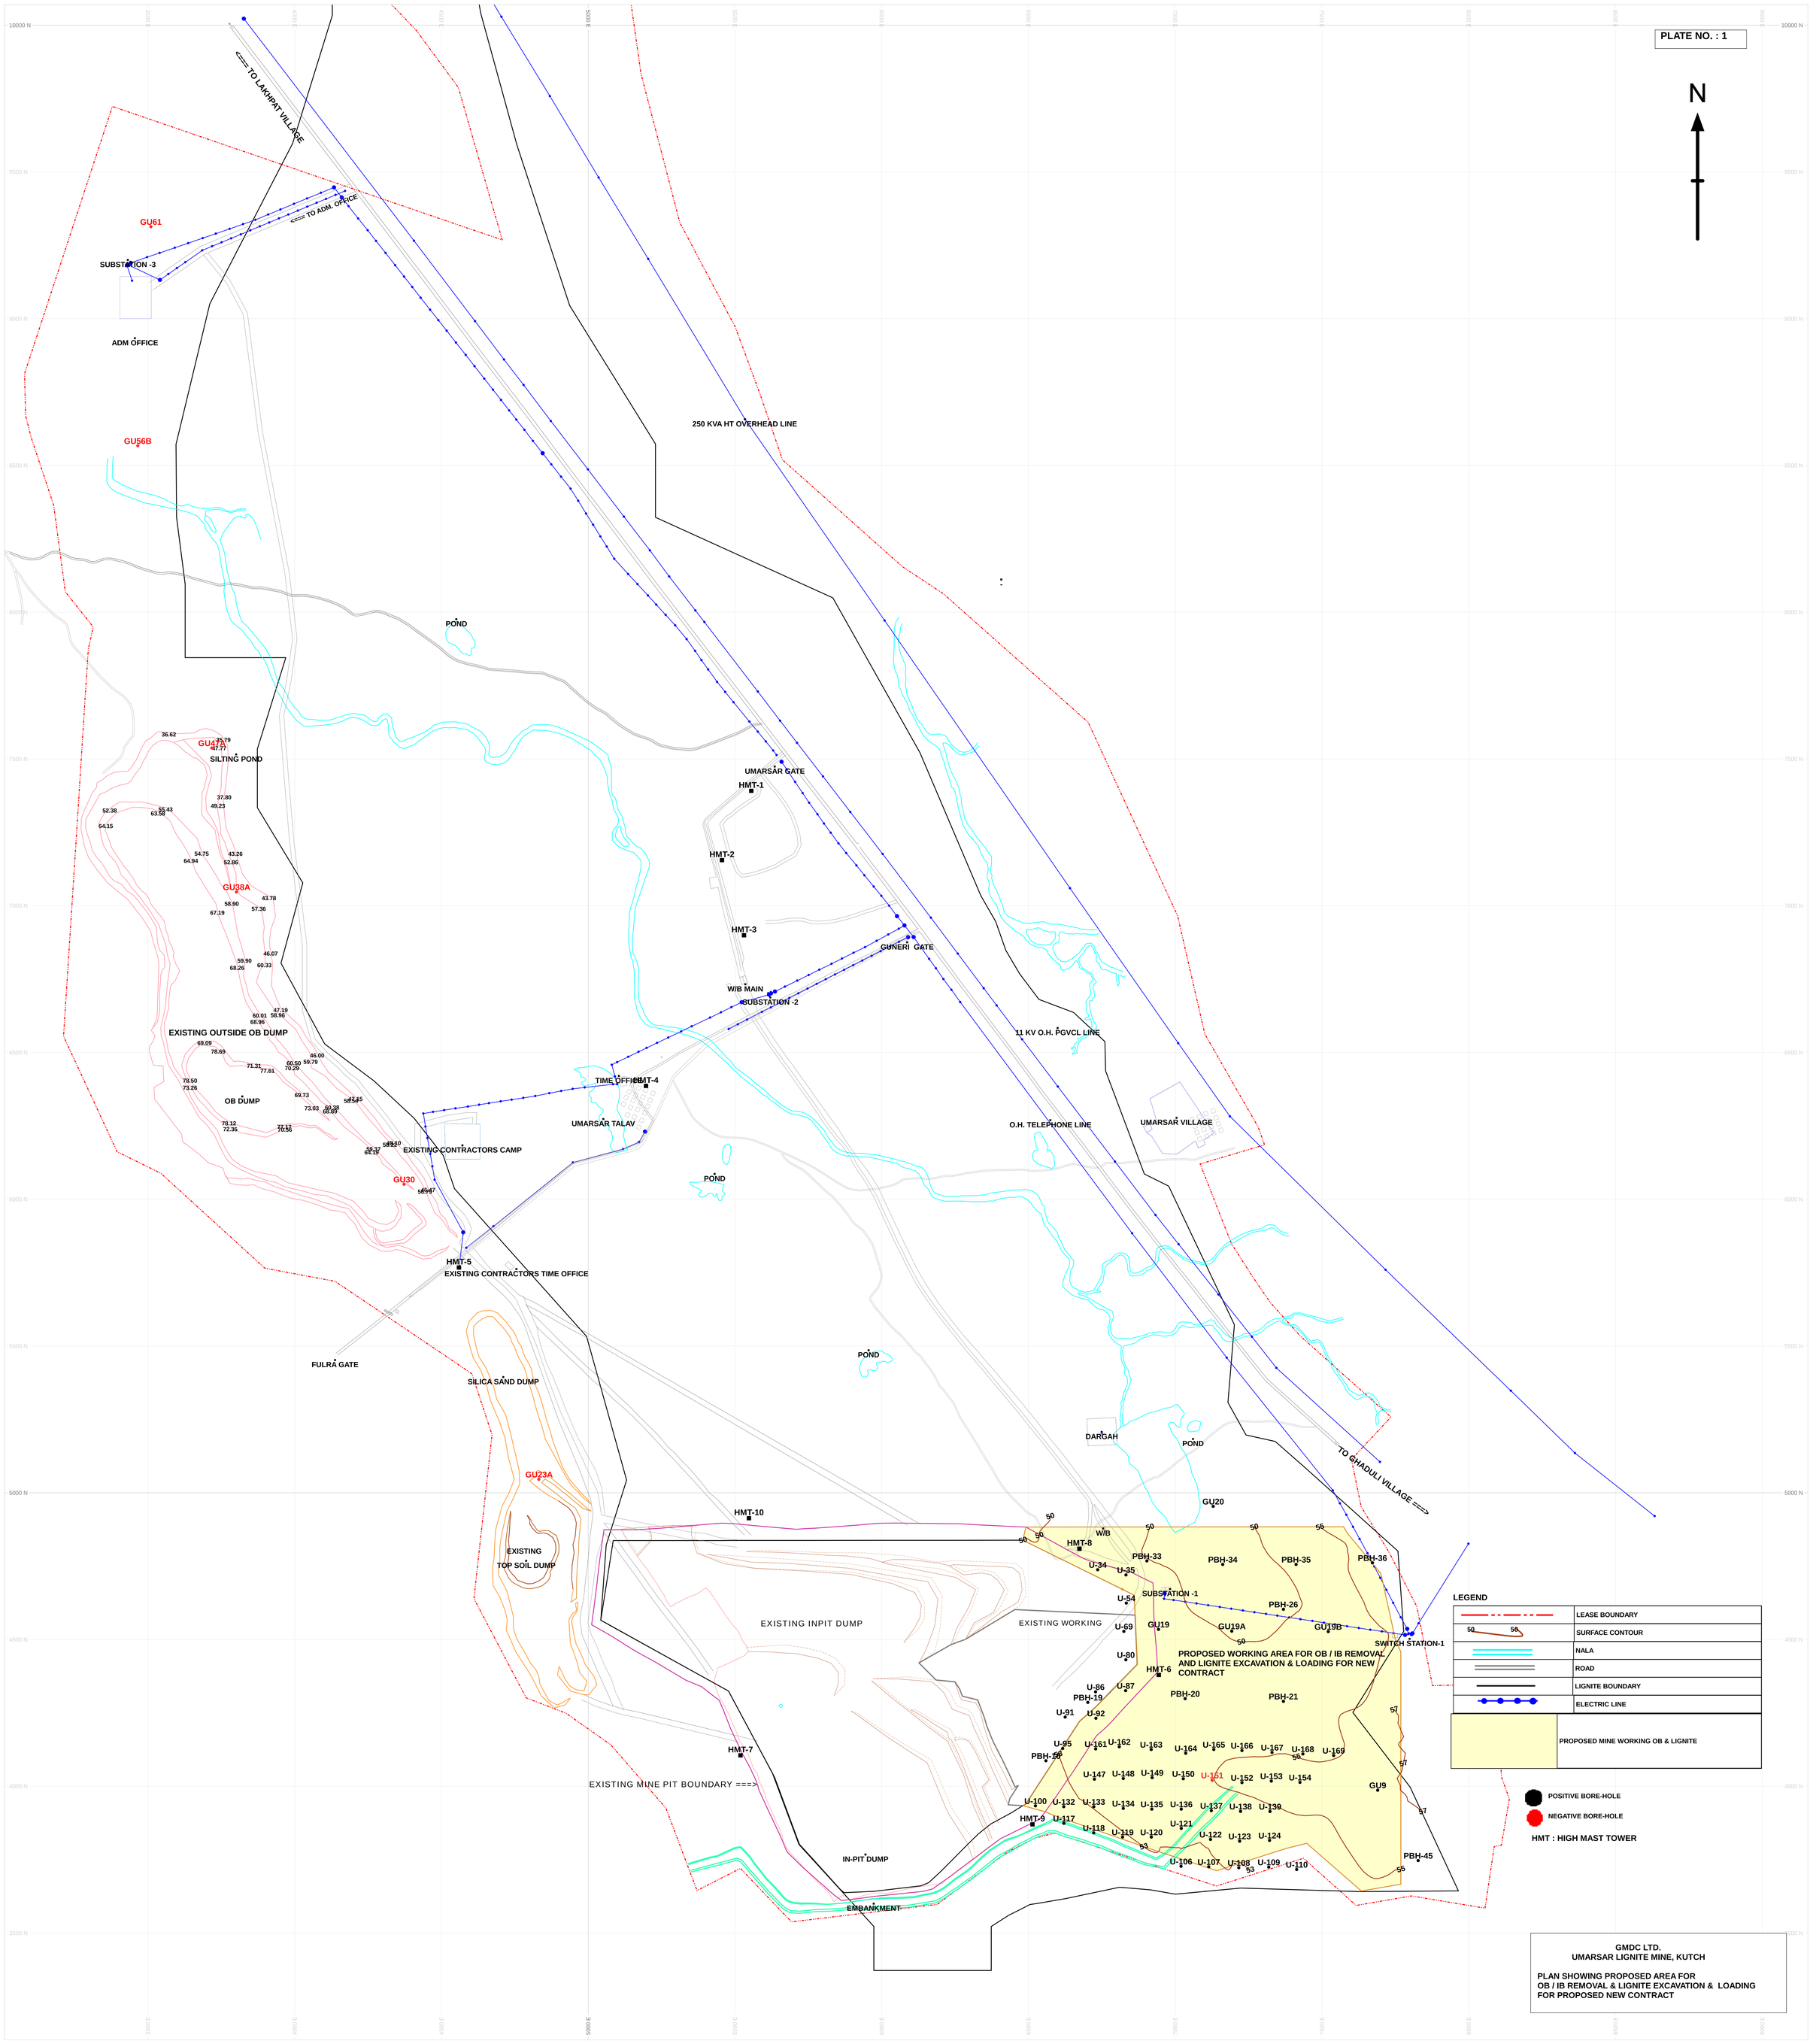
PLATE NO. : 1
N
TO LAKHPAT VILLAGE
TO ADM. OFFICE
GU61
SUBSTATION -3
ADM OFFICE
GU56B
250 KVA HT OVERHEAD LINE
POND
GU47A
SILTING POND
UMARSAR GATE
HMT-1
HMT-2
HMT-3
GUNERI GATE
W/B MAIN
SUBSTATION -2
GU38A
EXISTING OUTSIDE OB DUMP
OB DUMP
11 KV O.H. PGVCL LINE
TIME OFFICE
HMT-4
UMARSAR TALAV
O.H. TELEPHONE LINE
UMARSAR VILLAGE
EXISTING CONTRACTORS CAMP
GU30
HMT-5
EXISTING CONTRACTORS TIME OFFICE
FULRA GATE
SILICA SAND DUMP
DARGAH
TO GHADULI VILLAGE ===>
GU23A
HMT-10
GU20
EXISTING TOP SOIL DUMP
EXISTING INPIT DUMP
EXISTING WORKING
SUBSTATION -1
SWITCH STATION-1
PROPOSED WORKING AREA FOR OB / IB REMOVAL AND LIGNITE EXCAVATION & LOADING FOR NEW CONTRACT
HMT-6
HMT-7
EXISTING MINE PIT BOUNDARY ===>
HMT-9
IN-PIT DUMP
EMBANKMENT
GU9
PBH-45
LEGEND
LEASE BOUNDARY
SURFACE CONTOUR
NALA
ROAD
LIGNITE BOUNDARY
ELECTRIC LINE
PROPOSED MINE WORKING OB & LIGNITE
POSITIVE BORE-HOLE
NEGATIVE BORE-HOLE
HMT : HIGH MAST TOWER
GMDC LTD.
UMARSAR LIGNITE MINE, KUTCH
PLAN SHOWING PROPOSED AREA FOR OB / IB REMOVAL & LIGNITE EXCAVATION & LOADING FOR PROPOSED NEW CONTRACT